Manufactured in accordance with BS3632 (2005)

SIDE 'C'

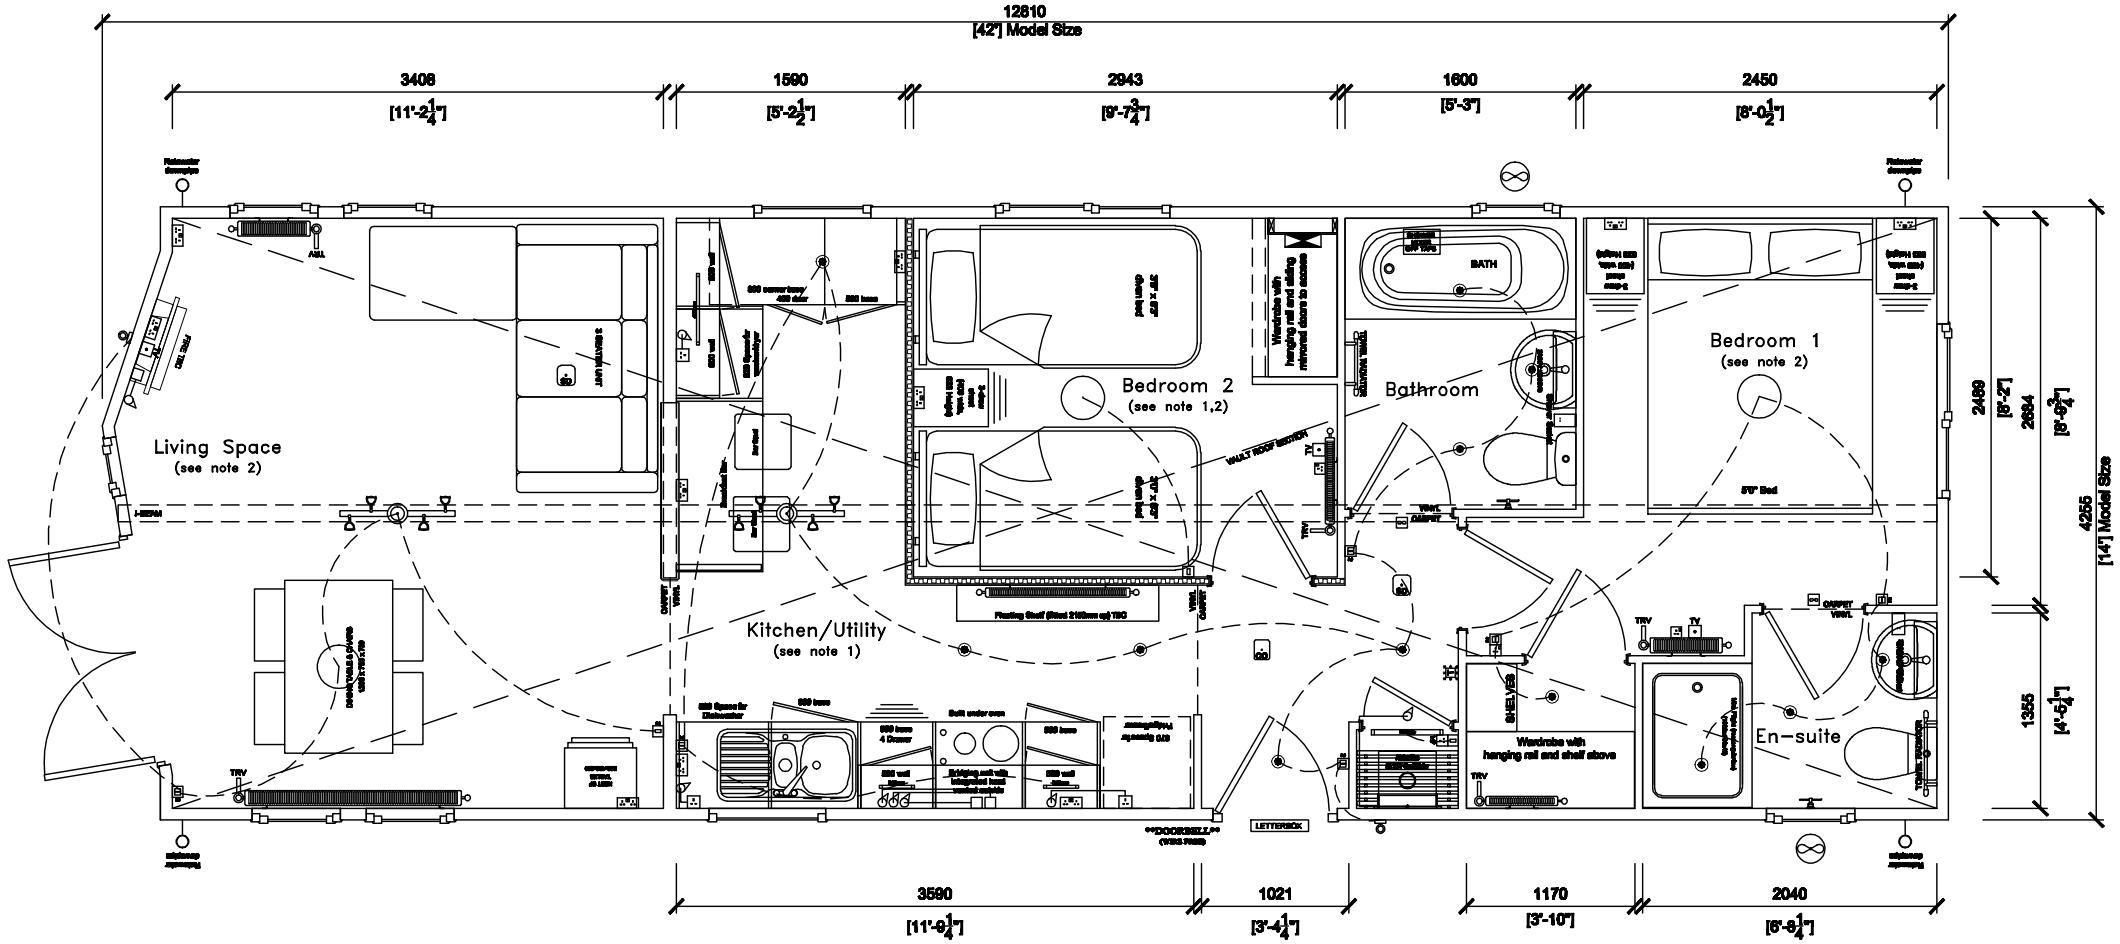

SIDE 'D'

SIDE 'B'

SIDE 'A'

ELECTRICAL LEGEND

- Double light switch
- Triple light switch
- 2-way light switch
- Intermediate light switch
- 2-way Dimmer switch
- Gang Dimmer switch
- Single power point
- Double power point
- T.V.
- T.V. / SKY
- Unswitched socket
- Single Sest
- Single HDMI
- Sest and HDMI Plate
- Thermostat
- Ceiling / Wall mounted fan
- Carbon monoxide detector
- Smoke detector
- Electric consumer unit
- Ceiling rose
- Batten holder
- Flush light
- Globe light
- Triple light
- Brass Como Light
- Mondeo spot light
- Recessed downlighter
- Exterior light
- Exterior light Filed to wall
- Wall light
- Telephone point
- Extractor fan switch Positive above door
- Pullcord Lights
- Cab Down Lights
- Switch/fuse spur
- Shaver socket
- Shaver Socket
- Mirror/shower light

Please Note:

- *All neighbouring electrics to have a minimum of 25mm between face plates*
- *Std socket height to be 450mm up**
- *Std switch height to be 1200mm up**
- *Thermostat height to be 1200mm up**
- *All sockets to rear of bedside cabinets to be 400mm up**
- *High level TV point and socket to be positioned 1300mm up**
- *Fire socket to be positioned 450mm up**

** All heights are from FFL to centre*

Rev		Date	By
0	Original issue	21/06/10	MM

REVISION HISTORY

Please indicate in red any modifications and return to the Sales Department.

Customer signature to approve plan and attached specification.

Signed _____

Date _____

GENERAL NOTES

1) Walls between Bedroom 2 and Kitchen/Utility to be insulated as shown
2) High level electrics for TV - Reinfore wall to suit

- SIDE ELEVATIONS -

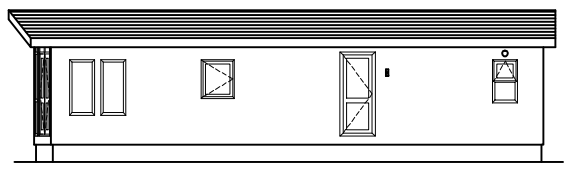

Elevation looking on SIDE 'A'

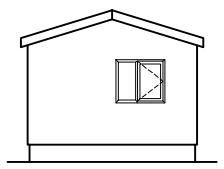

Elevation looking on SIDE 'B'

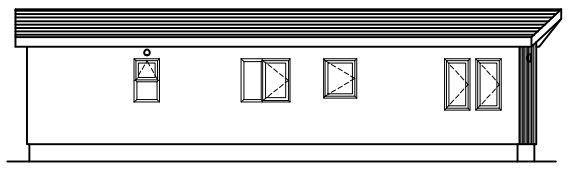

Elevation looking on SIDE 'C'

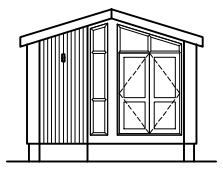

Elevation looking on SIDE 'D'

Wessex
Park & Leisure Homes
Okeford Fitzpaine, Blandford Forum
Dorset, DT11 0RB
Tel: 01258 860455 Fax: 01258 861436
www.wessexparkhomes.co.uk

Copyright (C) WESSEX HOMES GROUP LIMITED. All Rights Reserved

No part of this document may be reproduced or used in any form or by any means - graphic, electronic, mechanical, including photocopying, recording, taping or information storage and retrieval system - without the express written permission of Wessex Homes Group Limited.
This document is the confidential property of Wessex Homes Group Limited. It may not be used for any purpose other than that for which it is expressly supplied, nor be communicated in any way to any third party, without the express written permission of Wessex Homes, and must be returned upon request.

Model size	SEE PLAN
Model type	COACH HOUSE
Model code	11CH42142E
Customer	CUST
End user	STOCK
Drawing No.	11CH42142E P
Drawn By	MM Date 21/06/10