Manufactured in accordance with BS3632 (2005)

SIDE 'C'

SIDE 'D'

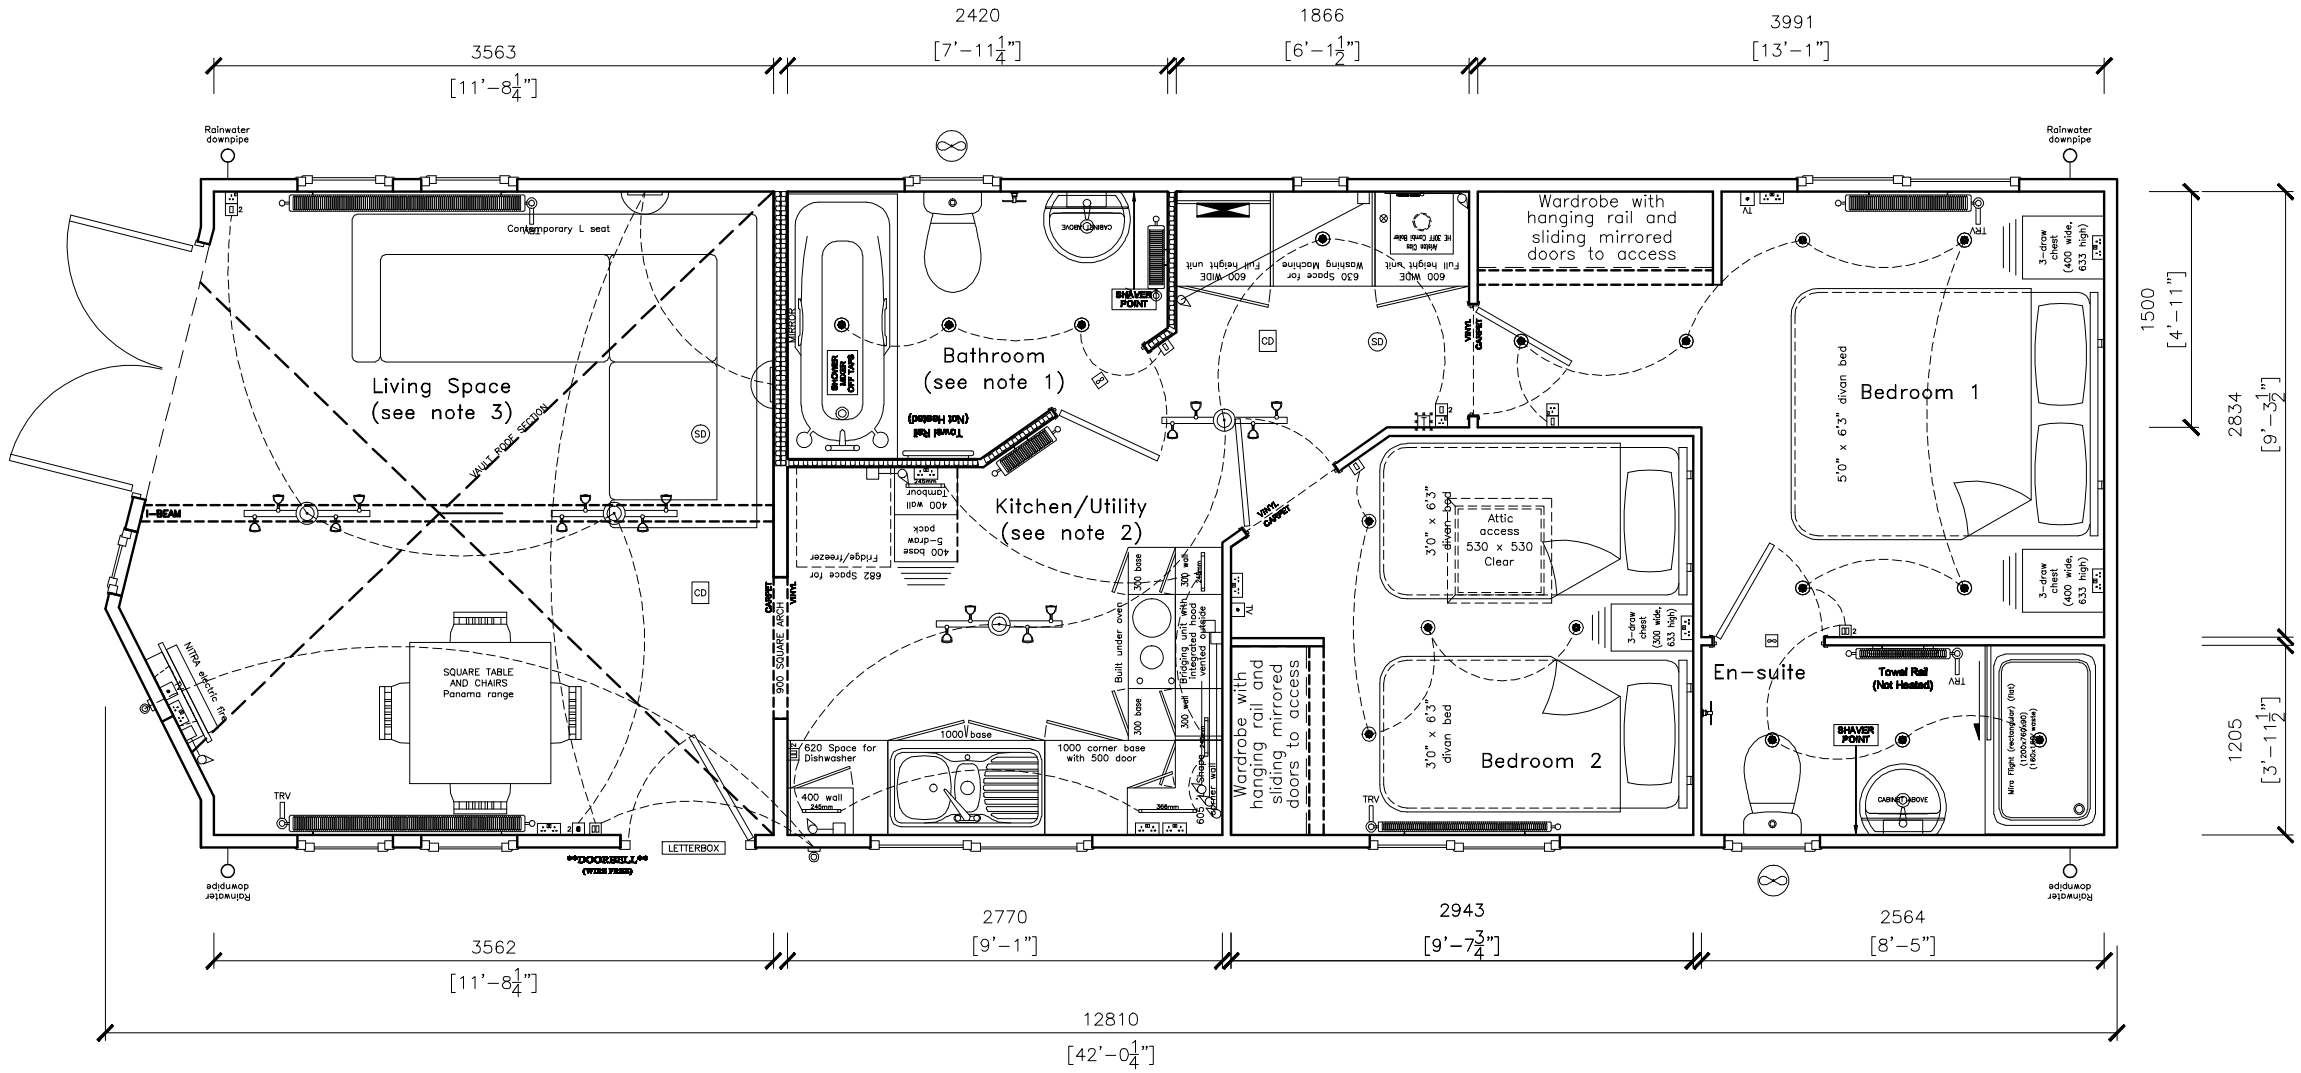

SIDE 'A'

SIDE 'B'

- LEGEND -

- Single light switch
- Double light switch
- 2-way light switch
- 3-way light switch
- Dimmer switch
- 2-way dimmer switch
- Single power point
- Double power point
- T.V. aerial point
- Thermostat Park 1800 from floor level
- Ceiling mounted fan
- Carbon monoxide detector
- Smoke detector
- Electric accessory unit
- Switch/fuse spur
- Table light
- Standard lamp
- Ceiling rose
- Batten holder
- Flush light
- Globe light
- Triple light
- Triple spot light
- Recessed downlighter
- Recessed LED downlighter
- Exterior light
- Wall light
- Telephone point
- Extractor fan switch Position above door
- Pendant light
- Wall light
- Wall light
- Picture light

Please Note:

All neighbouring electrics to have a minimum of 25mm between face plates

All bedroom electrics positioned above furniture to be 100mm (to centre) above furniture item. See plan for actual furniture height(s)

Fire socket(s) to be positioned 495mm (To Centre) From Finished Floor Level

TV socket and double power point to lounge & bed 2 to be fitted at 1350mm (To Centre) From Finished Floor Level

Lounge wall uplighters to be positioned 1600mm from FFL (to top of light) - cable to come out of wall at 1830mm from FFL

Rev		Date	By
6	PCCF 1402, 1249	10/03/10	DC
5	PCCF 1256,1088,1352	23/12/09	MH
4	PCCF 954,1055,1132,1152,1147	07/04/09	MM
3	PCCF 1051,1053,1048	12/11/08	MM
2	PCCF 1096,1089,1093,1094	11/11/08	MM
1	PCCF 805,972	19/08/08	MM
0	Original Issue	11/12/07	MM

REVISION HISTORY

Please indicate in red any modifications and return to the Sales Department.

Customer signature to approve plan and attached specification.

Signed_____ Date_____

Copyright (C) WESSEX HOMES GROUP LIMITED. All Rights Reserved

No part of this document may be reproduced or used in any form or by any means – graphic, electronic, mechanical, including photocopying, recording, taping or information storage and retrieval system – without the express written permission of Wessex Homes Group Limited.

This document is the confidential property of Wessex Homes Group Limited. It may not be used for any purpose other than that for which it is expressly supplied, nor be communicated in any way to any third party, without the express written permission of Wessex Homes, and must be returned upon request.

WESSEX PARK HOMES
Okeford Fitzpaine
Blandford Forum
Dorset. DT11 0RB
Tel. No. (01258) 840485
Fax No. (01258) 840486

Model size	12.81 x 4.27		
Drawn by	MM/AC	Date	08/12/07
Sales app'd	J Wragg	Date	
Prod'n app'd	I Samuel	Date	
Model type	COACH HOUSE 42' X 14'		
Model code	08CH4214X2E		
Customer			
End User			
Drawing No.	08CH4214X2E-A-6		

- SIDE ELEVATIONS -

GENERAL NOTES

1) Walls between Living space/Bathroom & Kitchen/Bathroom to be insulated as shown
2) Washing machine cold feed is off boiler - waste pipe to be in boiler cuboard.
3) Reinfore wall behind fire to take TV (Fire positioned 250mm from FFL to underside of front panel)
4) Vaulted ceiling to be grooved MDF board

TEXTURED
(WITH CEDAR CLAD FEATURE PANEL)

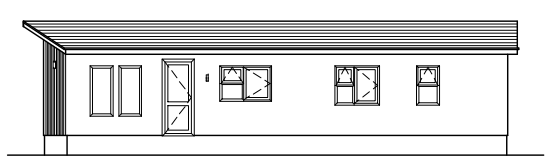

Elevation looking on SIDE 'A'

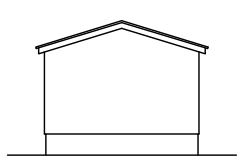

Elevation looking on SIDE 'B'

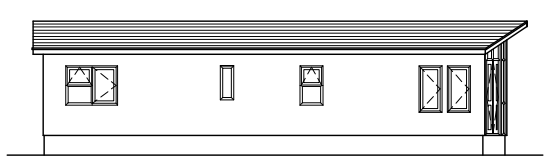

Elevation looking on SIDE 'C'

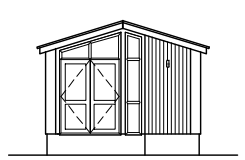

Elevation looking on SIDE 'D'